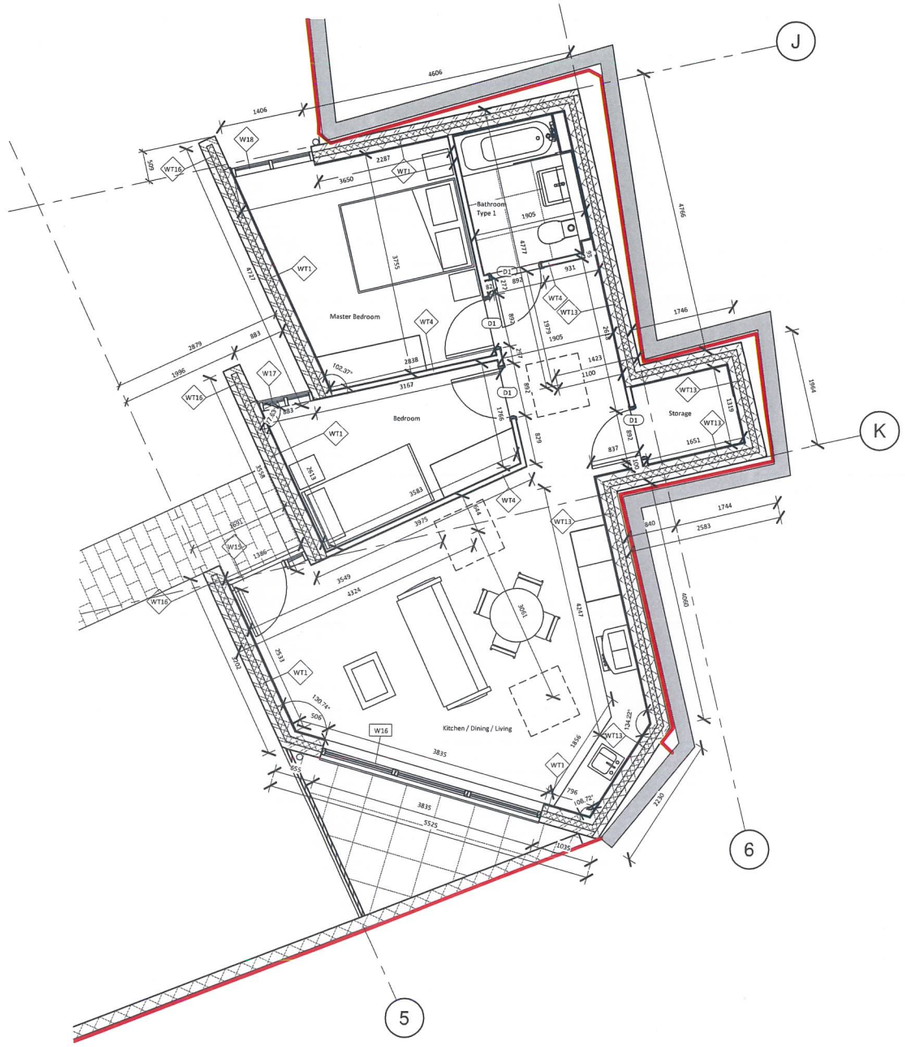

1 3901_Ground Floor Plan
1 : 50

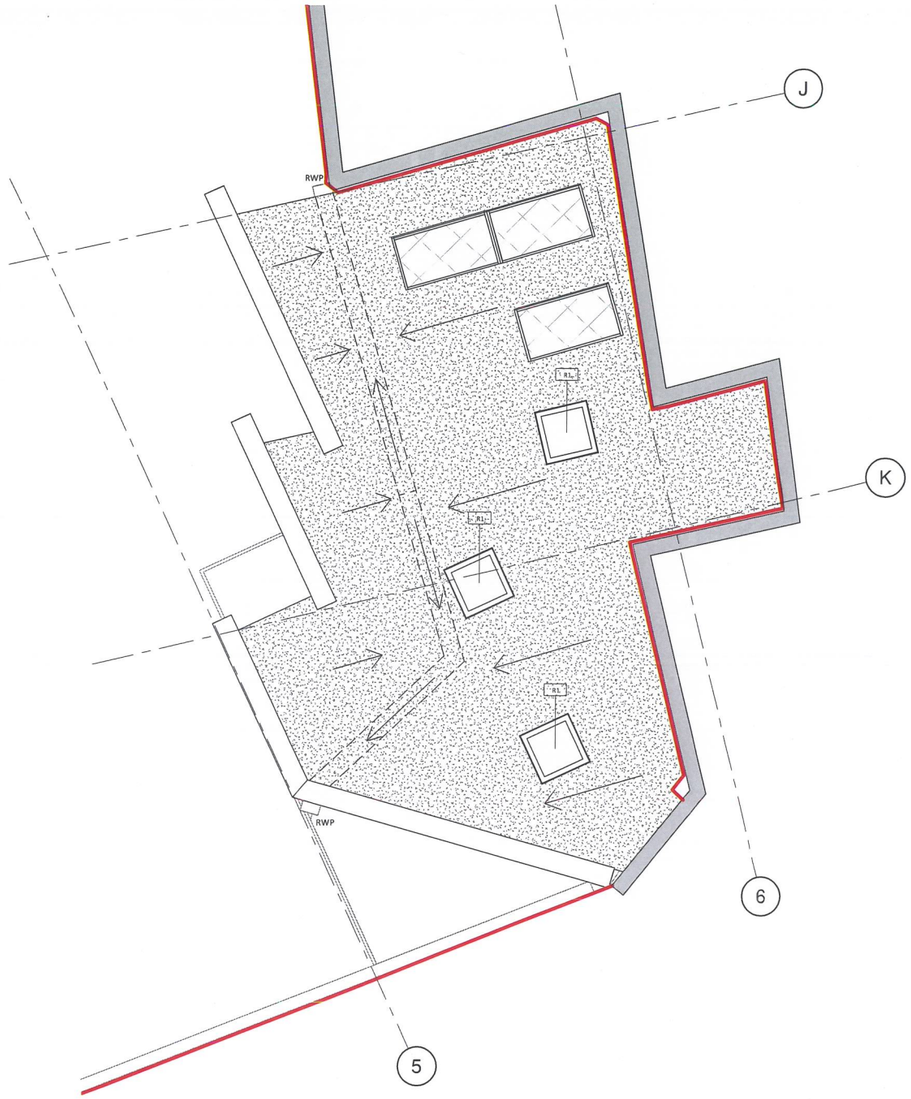

2 3901_Roof Plan
1 : 50

General Notes:

1. COPYRIGHT © - This drawing and design may not be reproduced without permission.
2. Do not scale, use figure dimensions
3. All dimensions to be checked on site.
4. This drawing is to be read in conjunction with all other drawings and specification by Shorten as well as all other designers.
5. Any discrepancies or queries to be brought immediately to the attention of the Architect.

Key Plan:

Drawing Notes:

1. R1

Location:	Roof_ House 9
Quantity:	3 No.
Description:	Flushglaze Singlepart Standard Double glazed Rooflight
Clear Internal Ope:	900mm x 900mm

North Sign: N

Shorten

www.shorten.co 25 Horsell Road, London, N5 1XL 02032 899 849

Revision	Date	Detail
C1	21/12/20	Issued for Construction

Project: 1 Parker Road, CR0 1DN

Drawing: Floor Plans - House 9

Stage: Construction

Scale:	Sheet Size:	Revision:
1 : 50	A1	C1

Drawing No: 19Y-SHO-V3-XX-DR-A-3901

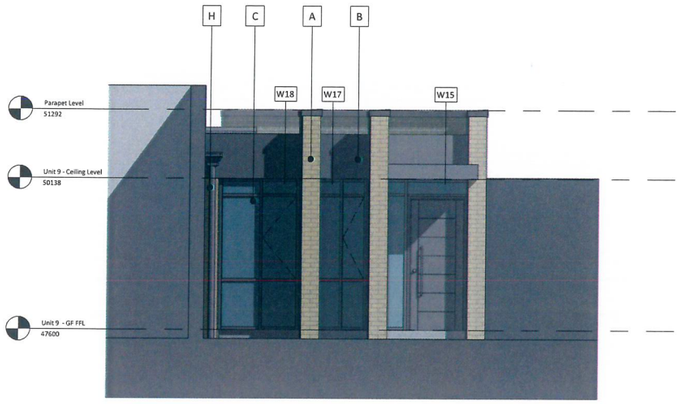

1 3911 - North Elevation
1 : 50

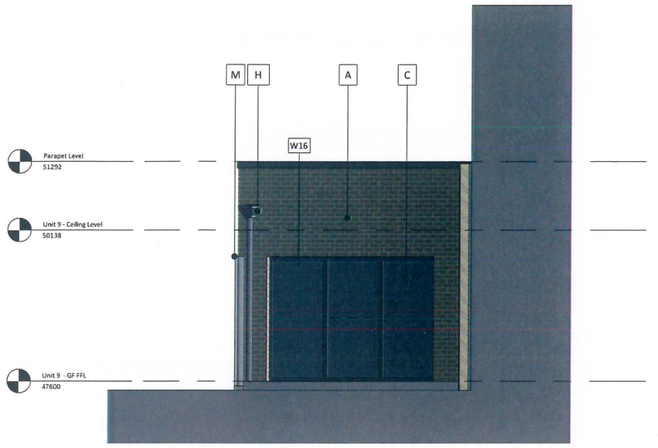

3 3911- South Elevation
1 : 50

A TBS Facing Brick - Mystique
B Rockpanel- Fire Resilient Exterior Cladding (RAL 7016)
C WestCoast Windows-Composite System Window
H Round Hopper & Downpipe System
M Closed Board Timber Fence

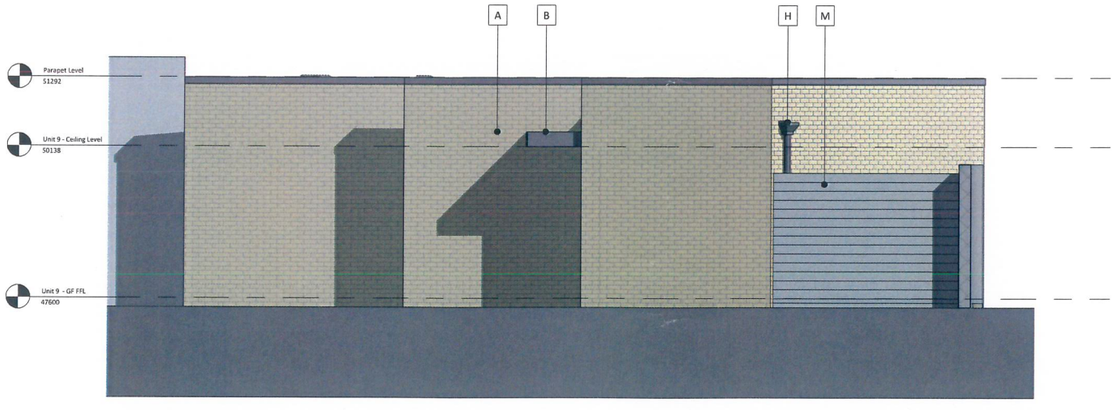

2 3911 - West Elevation
1 : 50

General Notes:

1. COPYRIGHT © - This drawing and design may not be reproduced without permission.
2. Do not scale, use figure dimensions
3. All dimensions to be checked on site.
4. This drawing is to be read in conjunction with all other drawings and specification by Shorten as well as all other designers.
5. Any discrepancies or queries to be brought immediately to the attention of the Architect.

Key Plan:

Drawing Notes:

Window Schedule (Structural Opening Sizes)			
Type Mark	**Width**	**Height**	**Count**
W15	1386	2550	1
W16	3835	2100	1
W17	883	2550	1
W18	1364	2550	1

Shorten
www.shorten.co 25 Horsell Road, London, N5 1XL 02032 899 849

Revision	Date	Detail
C1	21/12/20	Issued for Construction

Project: 1 Parker Road, CR0 1DN
Drawing: Elevations - House 9
Stage: Construction
Scale: 1 : 50 | Sheet Size: A1 | Revision: C1
Drawing No: 19Y-SHO-V3-XX-DR-A-3911